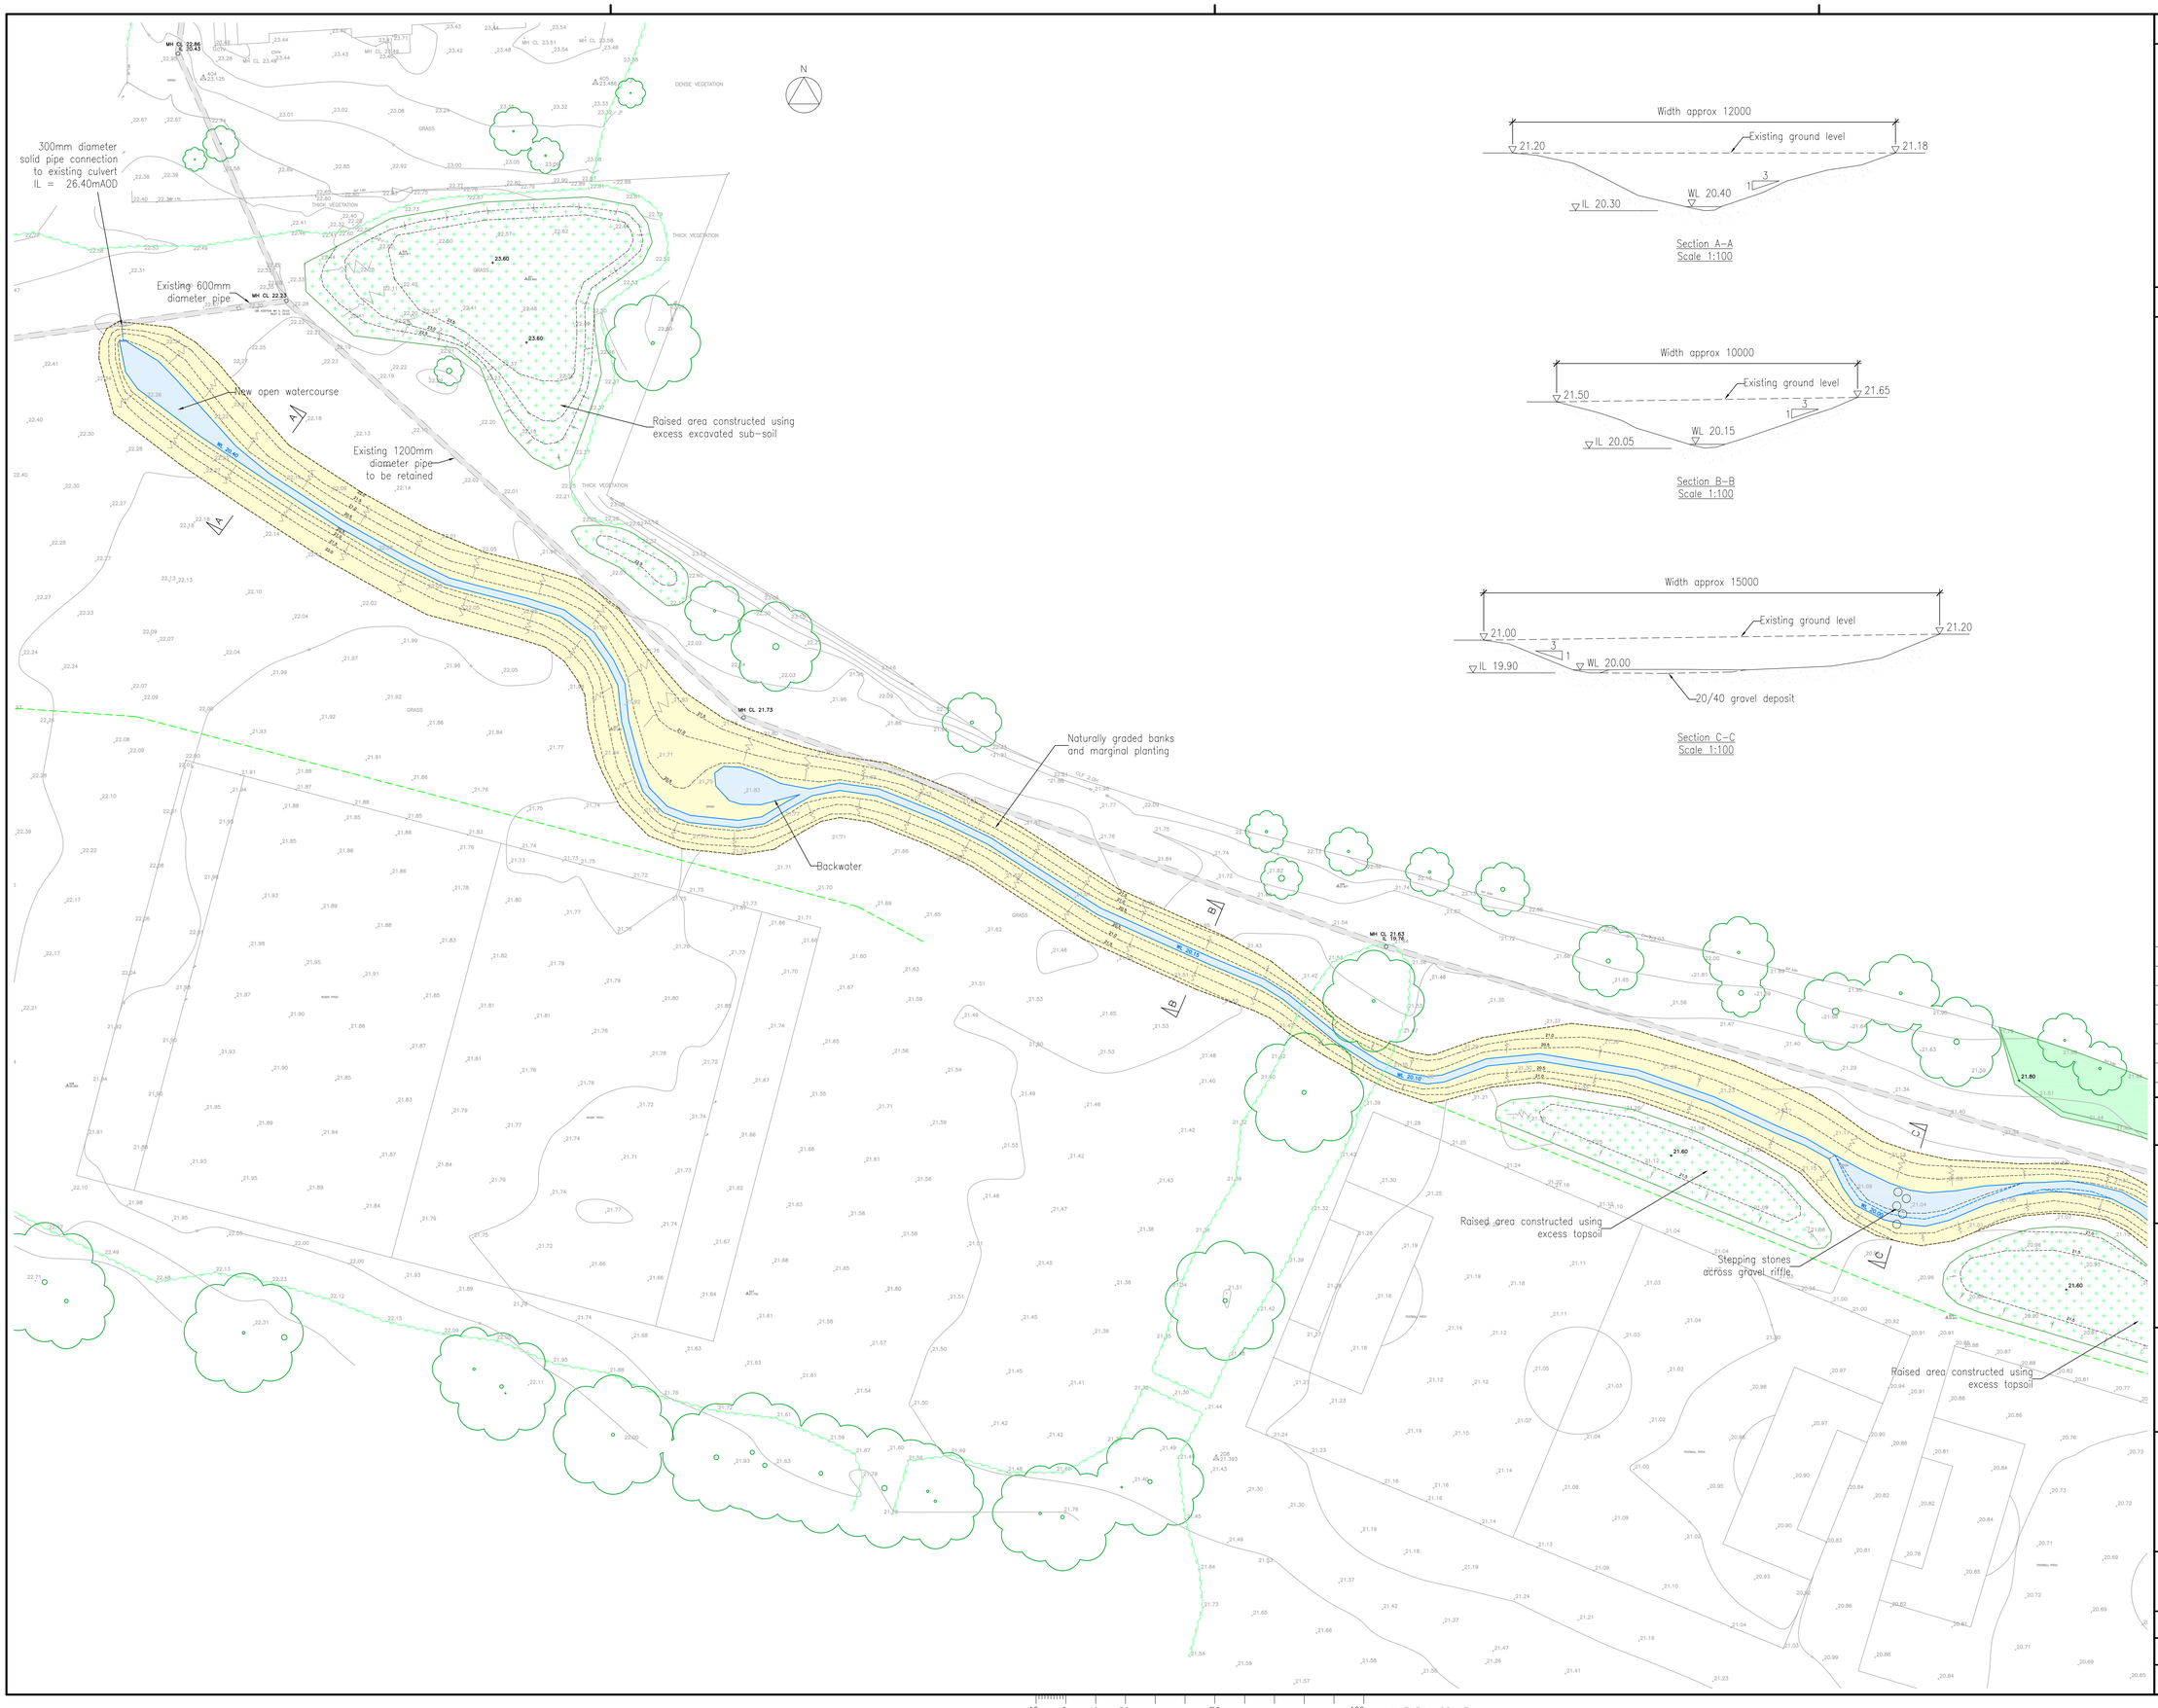

Section A–A
Scale 1:100

Section B–B
Scale 1:100

Section C–C
Scale 1:100

NOTES

1. DO NOT SCALE FROM THIS DRAWING.
2. ANY ERRORS OR OMISSIONS TO BE BROUGHT TO THE ENGINEERS ATTENTION IMMEDIATELY FOUND.
3. ALL DIMENSIONS ARE IN MILLIMETRES UNLESS OTHERWISE SHOWN.
4. ALL LEVELS ARE IN METRES AND RELATE TO ORDNANCE DATUM LEVEL UNLESS NOTED OTHERWISE.
5. THIS DRAWING IS TO BE READ IN CONJUNCTION WITH ALL OTHER DRAWINGS IN THE SAME SERIES. REFER TO DRAWING NO. LBE127–003 FOR SECTIONS AND DETAILS.

KEY

- Culvert
- Embankment (flood defence)
- Geotextile grass reinforcement
- Excess spoil
- Excavation
- New watercourse
- Tree
- 50.81 Proposed Ground Levels
- 50.81 Existing Ground Levels
- Proposed Contours
- Existing Contours

Rev	Revision details	Date

©CROWN COPYRIGHT. ALL RIGHTS RESERVED. LONDON BOROUGH OF ENFIELD LA 086363. UNAUTHORISED REPRODUCTION OF ORDNANCE SURVEY MAPPING INFRINGES CROWN COPYRIGHT AND MAY LEAD TO PROCEEDINGS.

STATUS
CONSTRUCTION

CLIENT
LONDON BOROUGH OF ENFIELD

JOB TITLE
FIRS FARM PLAYING FIELDS RIVER RESTORATION WORKS

DRAWING TITLE
PLAN AND SECTIONS (WEST)

ENFIELD Council

London Borough of Enfield
Clarkehatch Depot
7 Melling Drive, Enfield
EN1 4BS
Tel: 020 8379 3460 Fax: 020 8379 3494
E Mail: highway.services@enfield.gov.uk

DESIGNED:-	DRAWN:-	DATE:-
IR	IR	AUG 2014
SCALE:-	PLOT SCALE:-	CHECKED:-
1:500	1:1	

DRAWING NO. LBE087-001 D

A1

10 0 10 20 50 100mm NATURAL SCALE