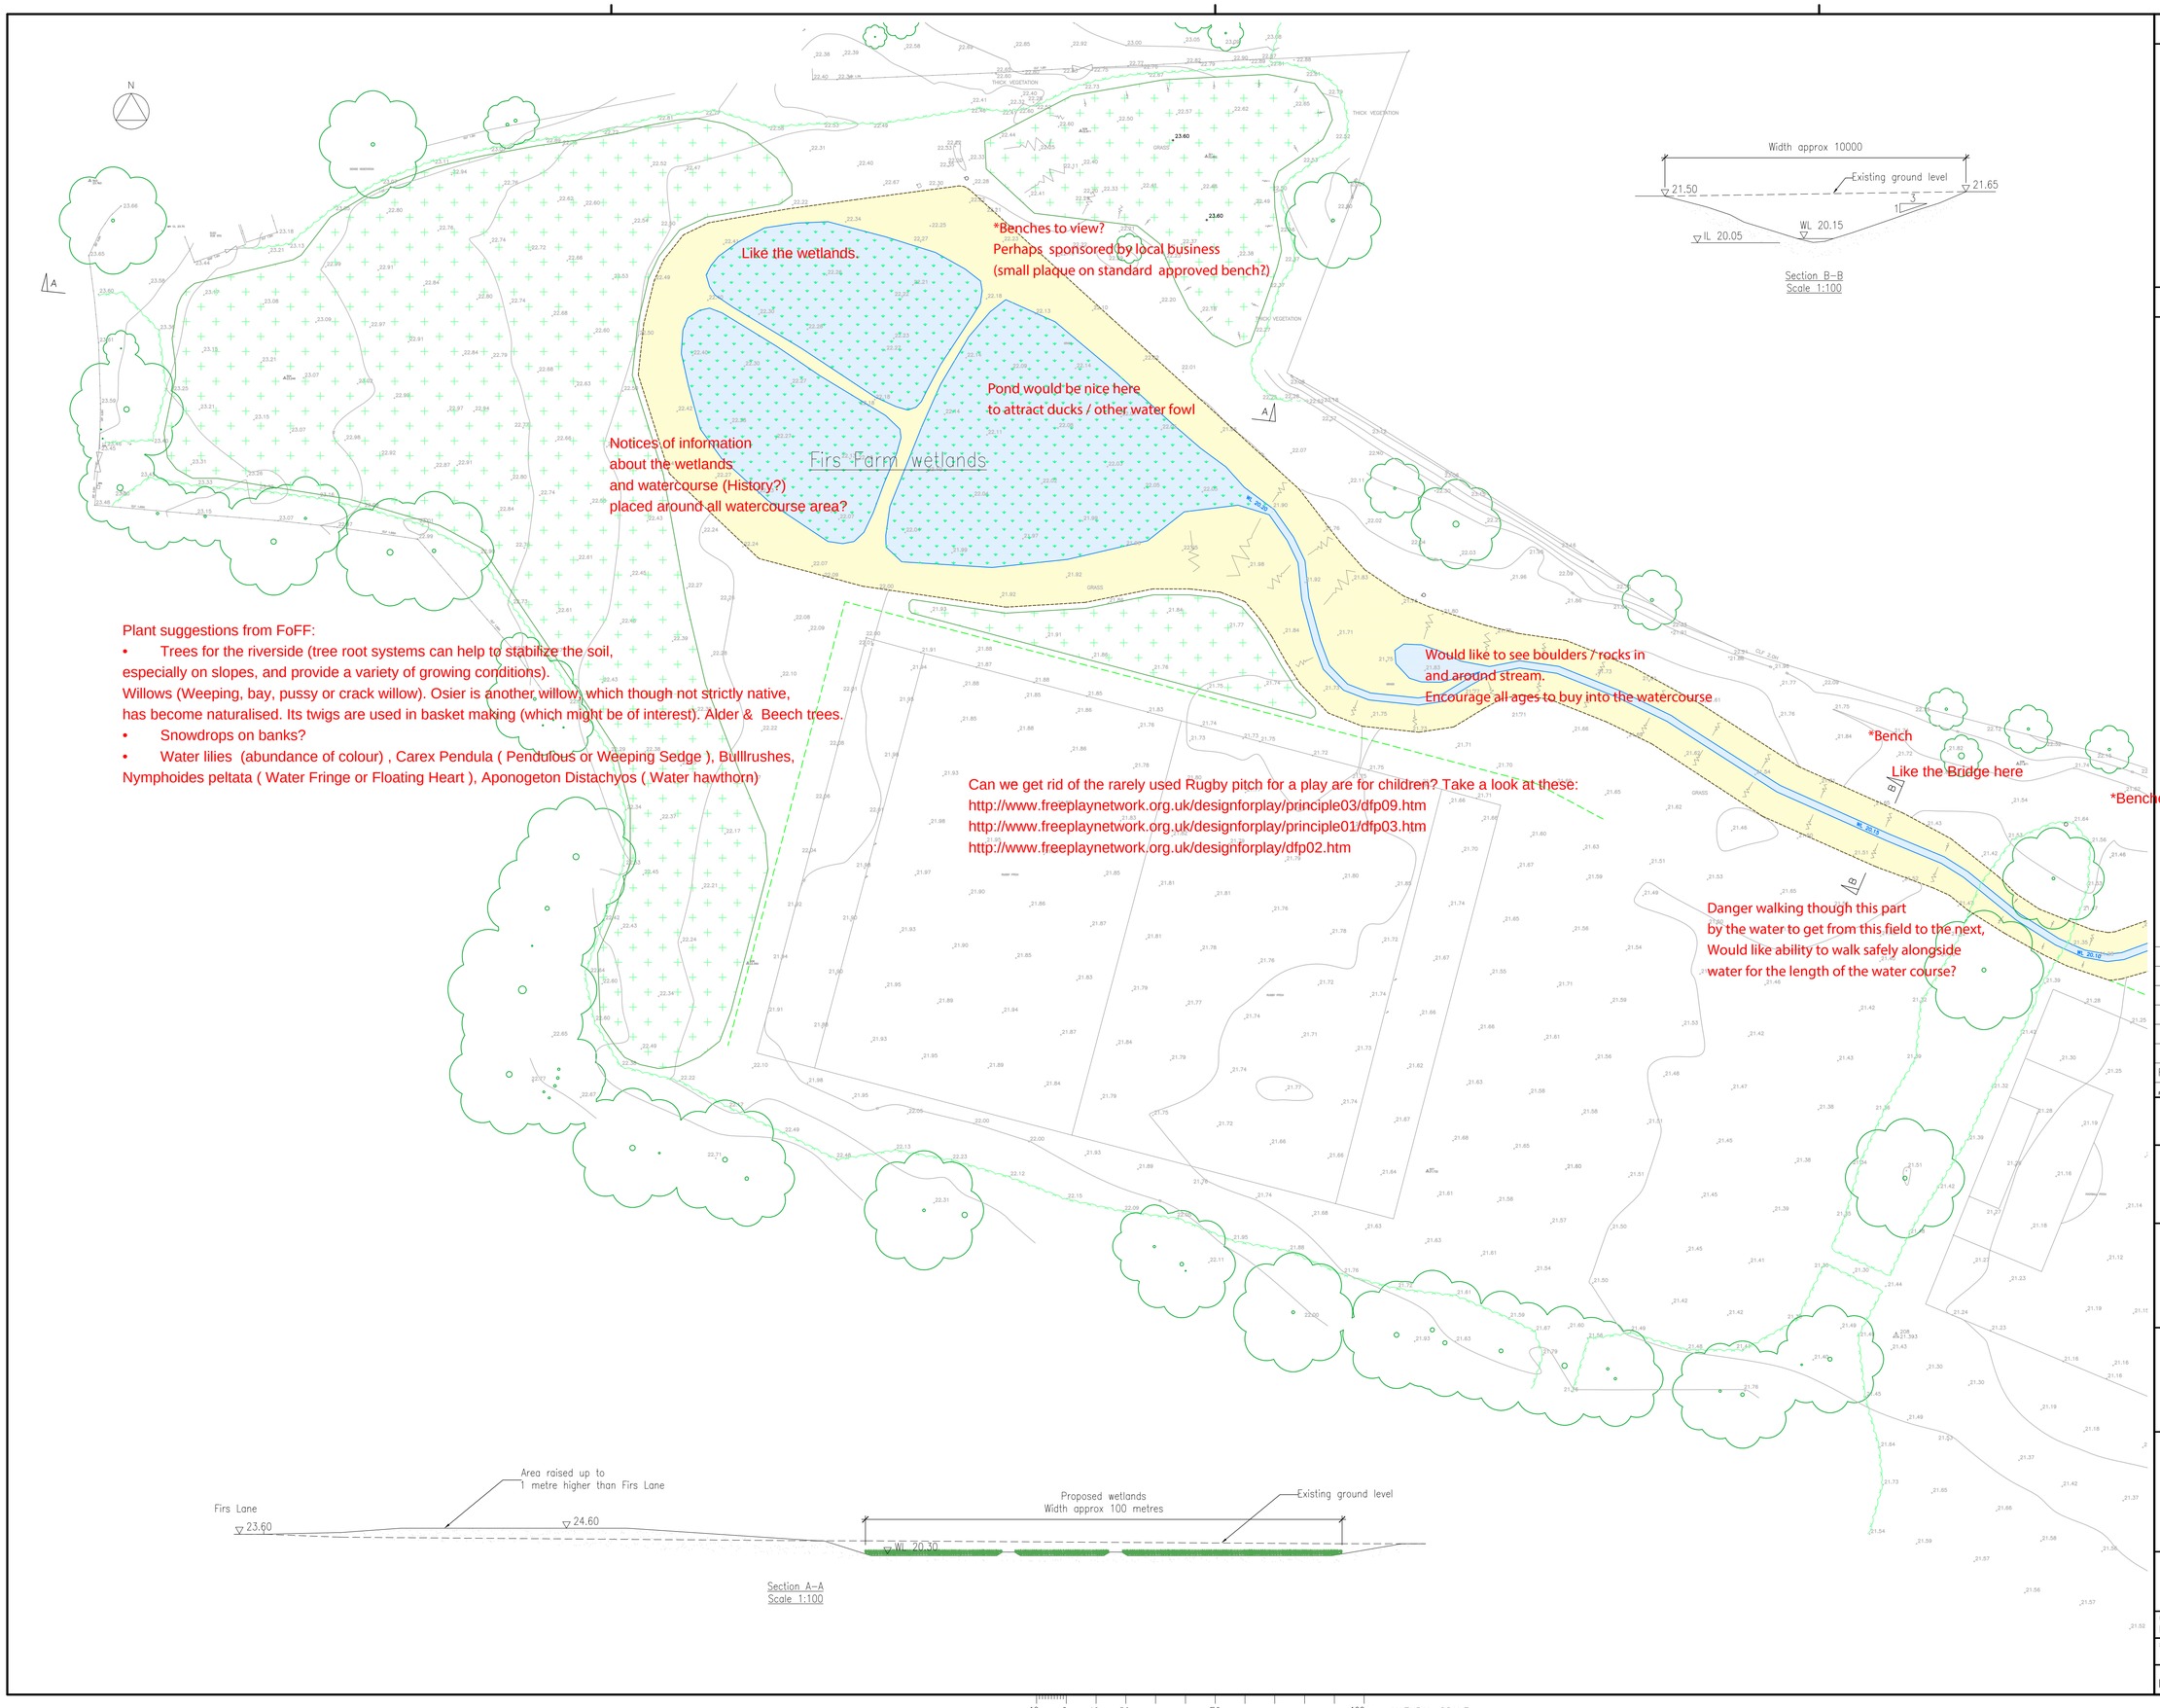

NOTES

1. DO NOT SCALE FROM THIS DRAWING.
2. ANY ERRORS OR OMISSIONS TO BE BROUGHT TO THE ENGINEERS ATTENTION IMMEDIATELY FOUND.
3. ALL DIMENSIONS ARE IN MILLIMETRES UNLESS OTHERWISE SHOWN.
4. ALL LEVELS ARE IN METRES AND RELATE TO ORDNANCE DATUM LEVEL UNLESS NOTED OTHERWISE.
5. THIS DRAWING IS TO BE READ IN CONJUNCTION WITH ALL OTHER DRAWINGS IN THE SAME SERIES. REFER TO DRAWING NO. LBE127–003 FOR SECTIONS AND DETAILS.

KEY

- Water
- Geotextile grass reinforcement
- Raised areas
- Excavation
- Tree
- 50.81 Proposed Ground Levels
- 50.81 Existing Ground Levels
- Existing Contours

Rev	Revision details	Date

©CROWN COPYRIGHT. ALL RIGHTS RESERVED. LONDON BOROUGH OF ENFIELD LA 086363. UNAUTHORISED REPRODUCTION OF ORDNANCE SURVEY MAPPING INFRINGES CROWN COPYRIGHT AND MAY LEAD TO PROCEEDINGS.

STATUS
DRAFT

CLIENT
LONDON BOROUGH OF ENFIELD

JOB TITLE
FIRS FARM WETLANDS

DRAWING TITLE
PLAN AND SECTIONS

ENFIELD Council

London Borough of Enfield
Carlisle Depot,
7 Mollinge Drive, Enfield
EN1 4BS
Tel: 020 8379 3460 Fax: 020 8379 3494
E Mail: highway.services@enfield.gov.uk

DESIGNED:-	DRAWN:-	DATE:-
IR	IR	SEP 2014
SCALE:- 1:500	PLOT SCALE:- 1:1	CHECKED:-

DRAWING NO. LBE087-101 A

A1

10 0 10 20 50 100mm NATURAL SCALE