N

Ramp gradient 1 in 20

FOOTPATH/CYCLEWAY

WOODLAND WITH 20–30 TREES

900mm OUTFALL

THICK VEGETATION

Wetland Cell 2
Area 600m²
Water Level 20.30
Invert Level 20.00

Wetland Cell 1
Area 1200m²
Water Level 20.30
Invert Level 20.00

Wetland Cell 3
Area 1500m²
Water Level 20.25
Invert Level 20.10

DECKING

5m non-cut zone

Wetland Cell 4
Area 1000m²
Water Level 20.15
Invert Level 19.55

WL 20.15

WL 20.10

Footbridge

Section C–C
Scale 1:200

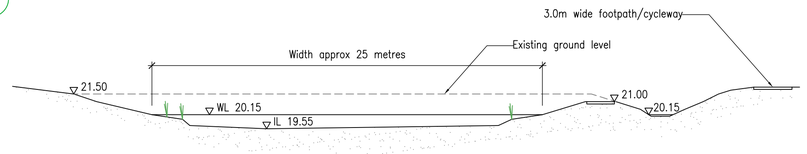

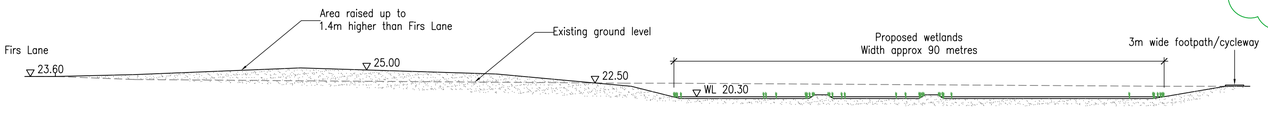

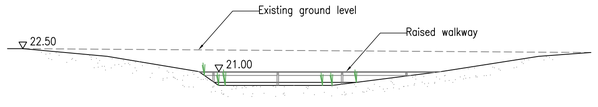

Section B–B
Scale 1:200

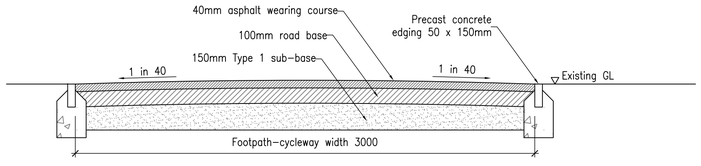

Footpath–Cycleway Section
Scale 1:20

10 0 10 20 50 100mm NATURAL SCALE

NOTES

1. DO NOT SCALE FROM THIS DRAWING.
2. ANY ERRORS OR OMISSIONS TO BE BROUGHT TO THE ENGINEERS ATTENTION IMMEDIATELY FOUND.
3. ALL DIMENSIONS ARE IN MILLIMETRES UNLESS OTHERWISE SHOWN.
4. ALL LEVELS ARE IN METRES AND RELATE TO ORDNANCE DATUM LEVEL UNLESS NOTED OTHERWISE.
5. THIS DRAWING IS TO BE READ IN CONJUNCTION WITH ALL OTHER DRAWINGS IN THE SAME SERIES. REFER TO DRAWING NO. LBE127–003 FOR SECTIONS AND DETAILS.

KEY

- Water
- Reedbeds
- Footpath–cycleway
- Raised areas
- Informal Grass
- Excavation
- Tree
- Tree To Be Removed
- Tree To Be Planted
- 50.81 Proposed Ground Levels
- 50.81 Existing Ground Levels
- Proposed Contours
- Existing Contours

Rev	Revision details	Date

©CROWN COPYRIGHT. ALL RIGHTS RESERVED. LONDON BOROUGH OF ENFIELD LA 086363. UNAUTHORISED REPRODUCTION OF ORDNANCE SURVEY MAPPING INFRINGES CROWN COPYRIGHT AND MAY LEAD TO PROCEEDINGS.

STATUS
CONSTRUCTION

CLIENT
LONDON BOROUGH OF ENFIELD

JOB TITLE
FIRS FARM WETLANDS

DRAWING TITLE
PLAN AND SECTIONS (WEST)

ENFIELD Council

London Borough of Enfield
Carterhatch Depot,
7 Mollins Drive, Enfield
EN1 4BS

Tel: 020 8379 3460 Fax: 020 8379 3494
E Mail: highway.services@enfield.gov.uk

DESIGNED:-	DRAWN:-	DATE:-
IR	IR	MAY 2015
SCALE:- 1:500	PLOT SCALE:- 1:1	CHECKED:-

DRAWING NO. LBE087-111 A

A1